8-2-14

DIANNE, 1109

REFERENCE MAP ENTITLED

1.) SURVEY MAP OF A DWELLING AT 198 ENFIELD CENTER ROAD, AND DATED DECEMBER 10, 1985 BY HOWARD R. SCHLIEDER.
2.) SURVEY MAP ENTITLED "198 ENFIELD MAIN ROAD..." BY KENNETH A. BAKER AND DATED SEPTEMBER 20, 1994.

RECEIVED/FILED
2008 JUN 27 PM 3:55

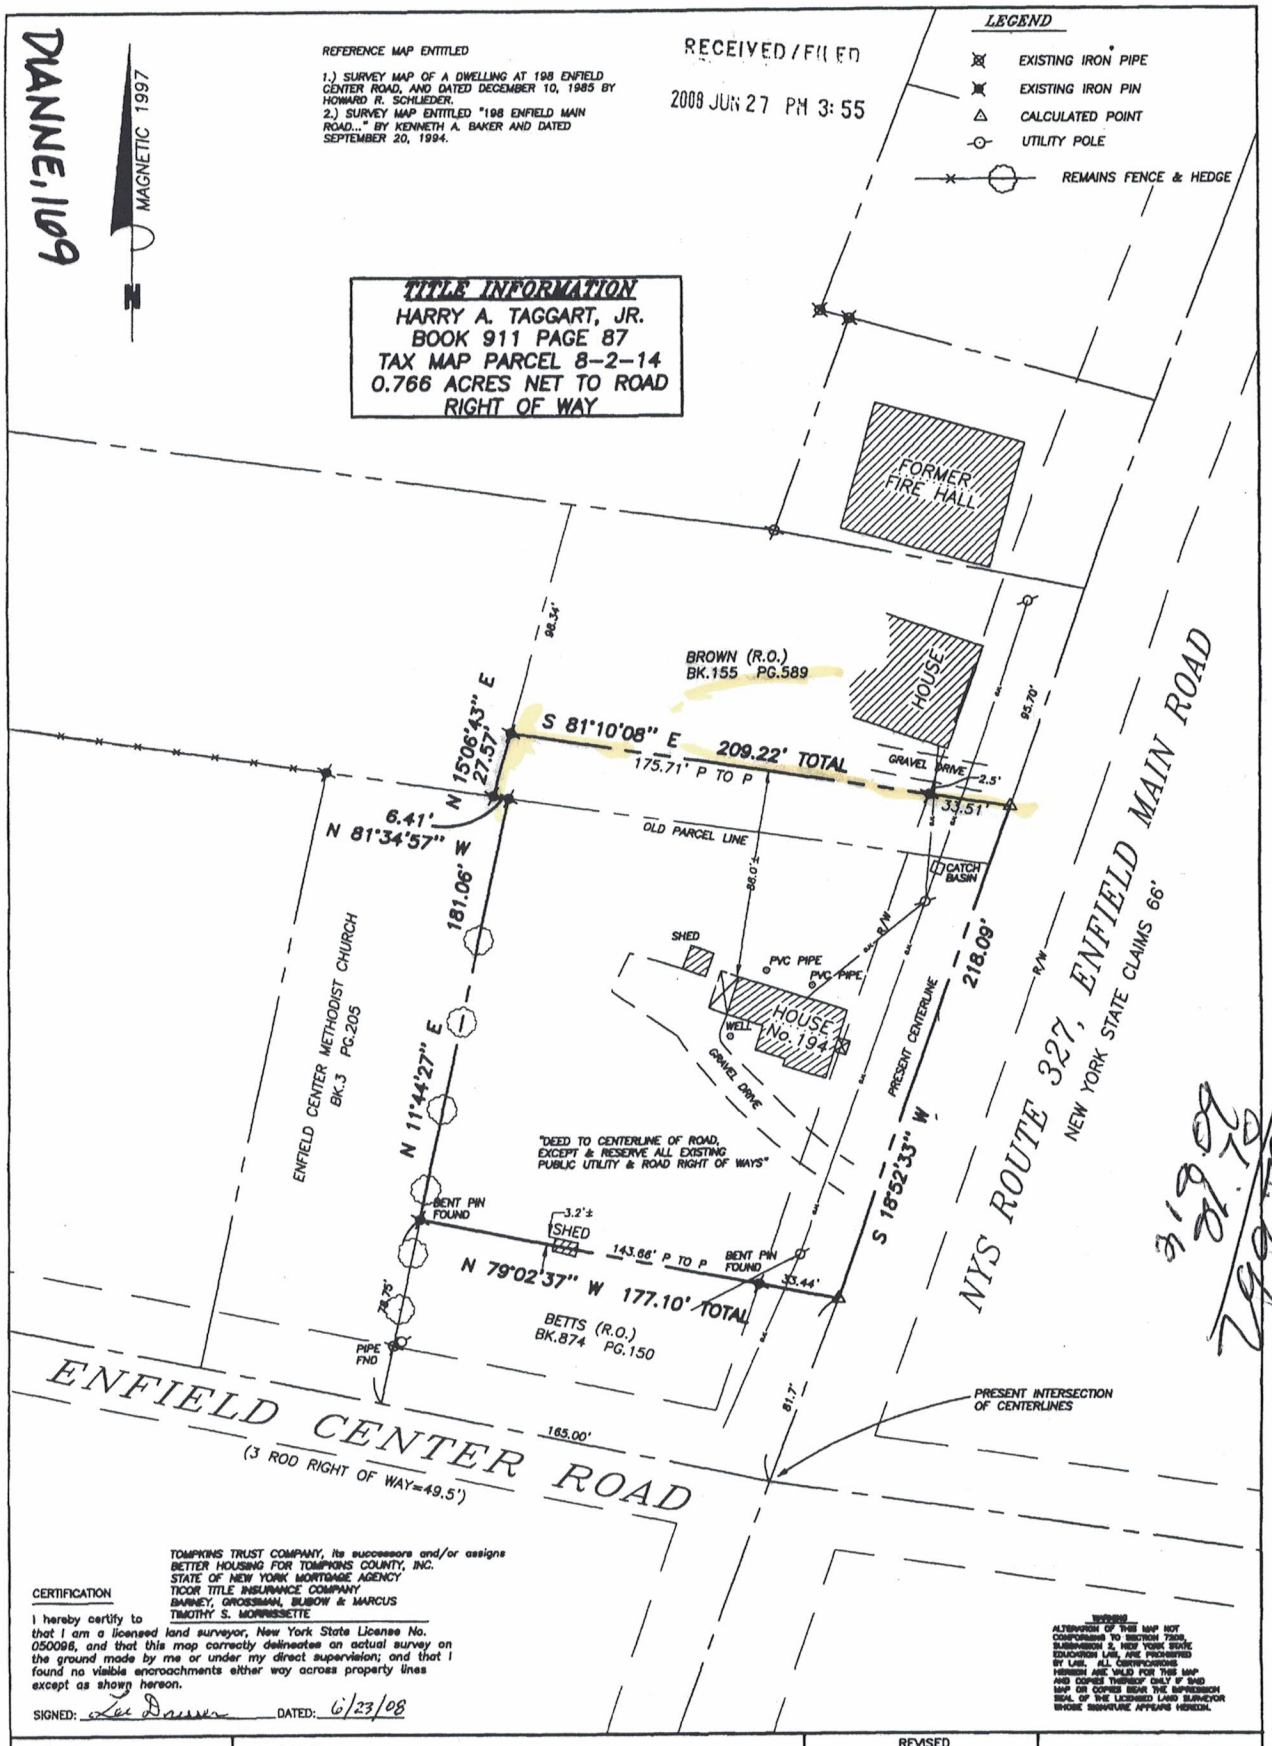

319.09
81.70
799.79

TOMPKINS TRUST COMPANY, its successors and/or assigns
BETTER HOUSING FOR TOMPKINS COUNTY, INC.
STATE OF NEW YORK MORTGAGE AGENCY
TICOR TITLE INSURANCE COMPANY
BARNEY, GROSSMAN, BUBOW & MARCUS
TIMOTHY S. MORRISSETTE

CERTIFICATION

I hereby certify to that I am a licensed land surveyor, New York State License No. 050096, and that this map correctly delineates an actual survey on the ground made by me or under my direct supervision; and that I found no visible encroachments either way across property lines except as shown hereon.

SIGNED: Lee Dresser DATED: 6/23/08

WARNING
ALTERATION OF THIS MAP NOT CONFORMING TO SECTION 7209, SUBDIVISION 2, NEW YORK STATE EDUCATION LAW, ARE PROHIBITED BY LAW. ALL CERTIFICATIONS HEREON ARE VALID FOR THIS MAP AND COPIES THEREOF ONLY IF SAID MAP OR COPIES BEAR THE IMPRESSION SEAL OF THE LICENSED LAND SURVEYOR WHOSE SIGNATURE APPEARS HEREON.

T. G. MILLER P.C.
ENGINEERS AND SURVEYORS
203 NORTH AURORA STREET
P.O. BOX 777
ITHACA, NEW YORK 14851

TITLE:

SURVEY MAP
NO. 194 ENFIELD MAIN ROAD
TOWN OF ENFIELD, TOMPKINS COUNTY, NEW YORK

DATE: *6/19/2001

S01334/S08292

SCALE: 1"=50'

REVISED
* SURVEY UPDATED 6/23/2008

STATE OF NEW YORK
LEE DRESSER
050096
LICENSED LAND SURVEYOR